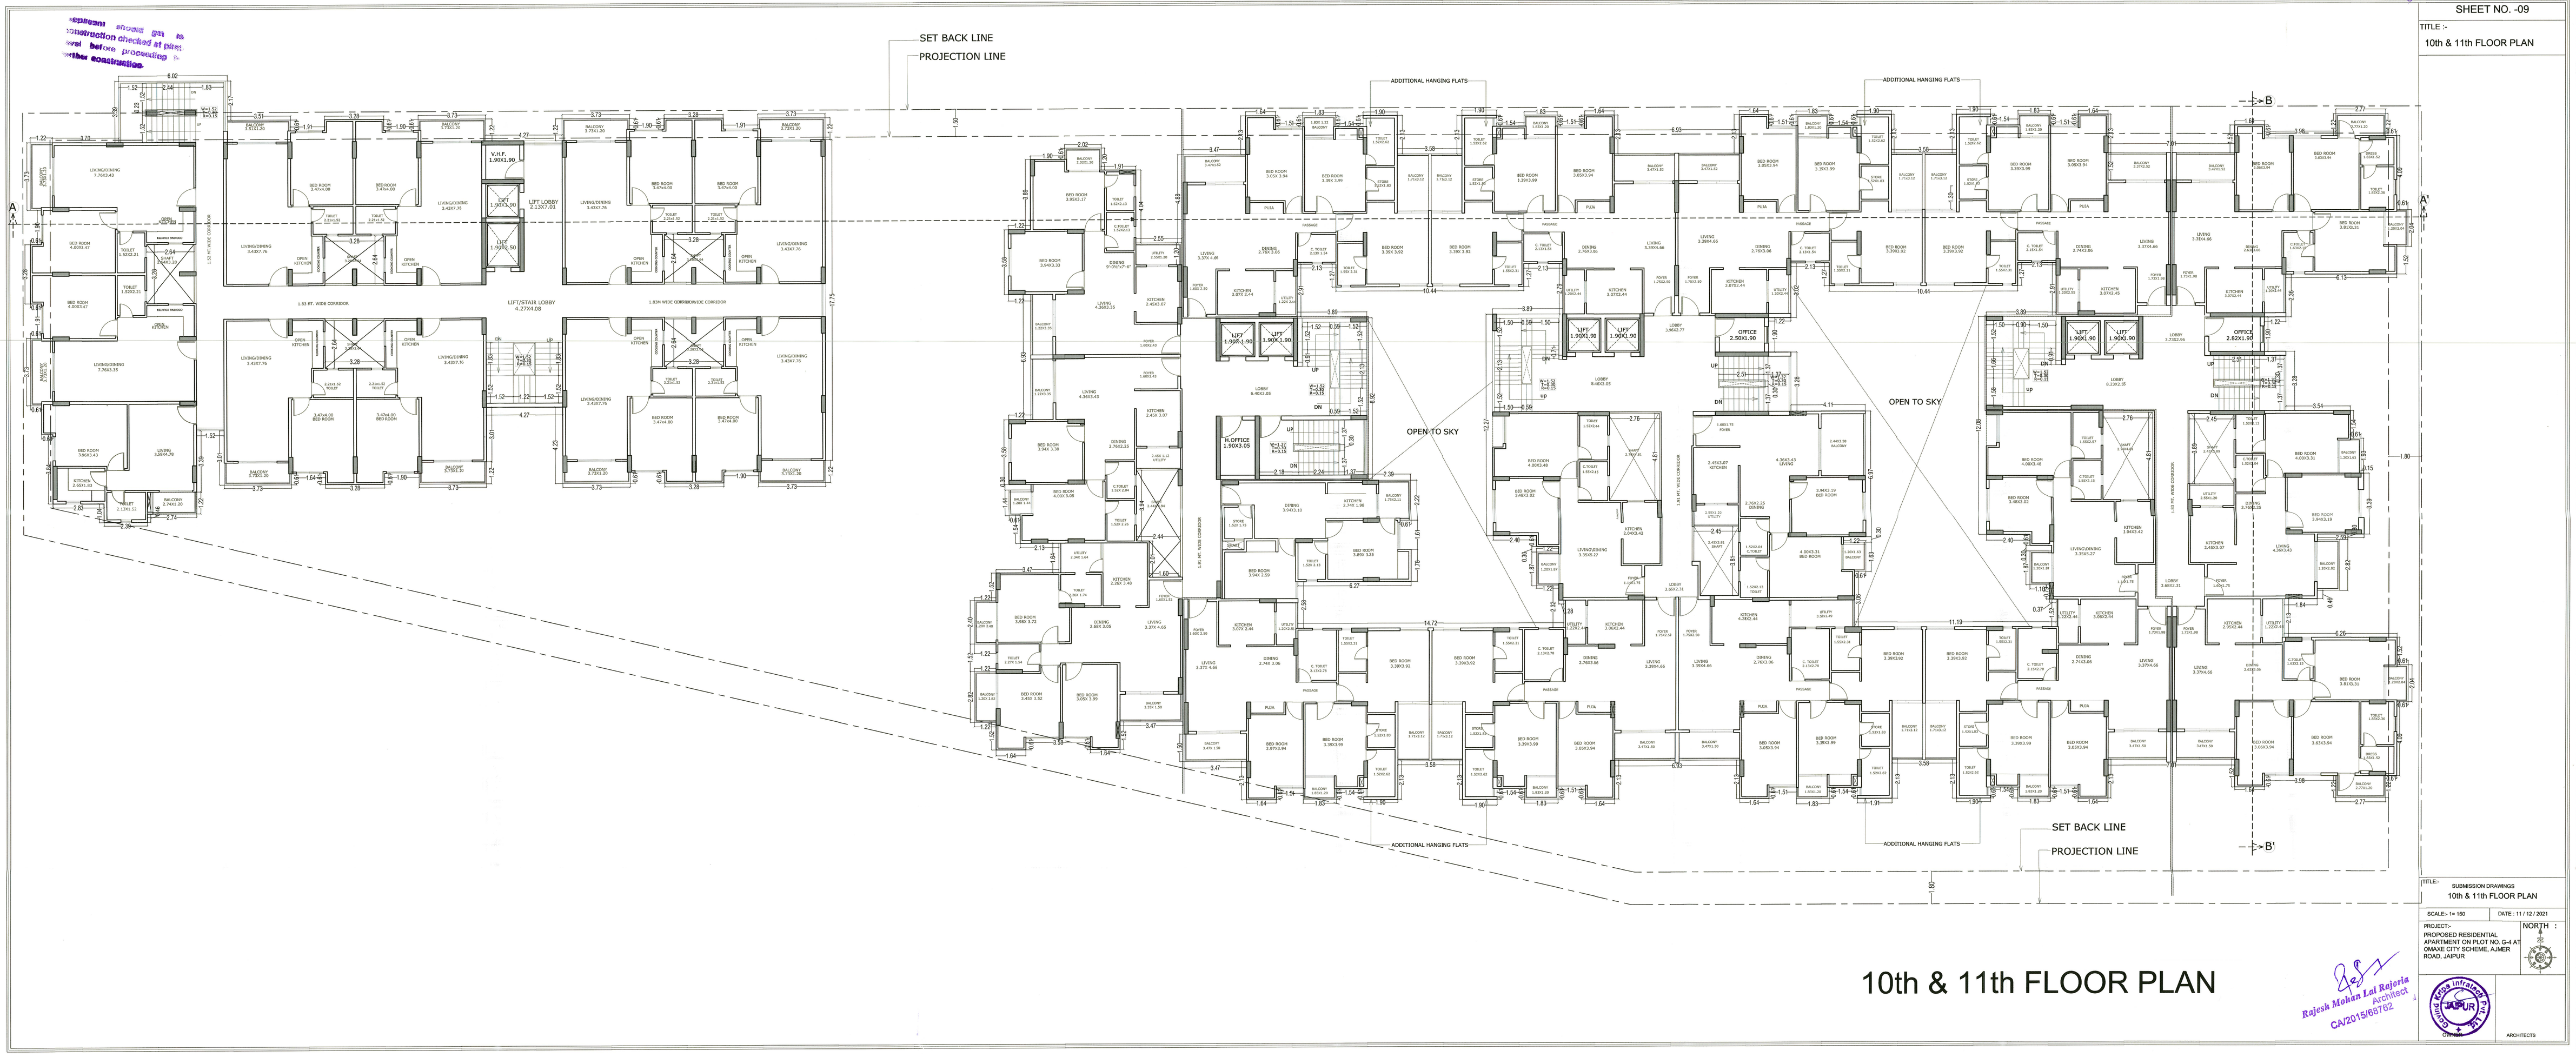

10th & 11th FLOOR PLAN

SHEET NO. -09

TITLE :-
10th & 11th FLOOR PLAN

TITLE:- SUBMISSION DRAWINGS
10th & 11th FLOOR PLAN

SCALE:- 1= 150 | DATE : 11 / 12 / 2021

PROJECT:-
PROPOSED RESIDENTIAL APARTMENT ON PLOT NO. G-4 AT OMAXE CITY SCHEME, AJMER ROAD, JAPUR

NORTH

Rajesh Mohan Lal Rajoria
Architect
CA/2015/63762

OWNER

ARCHITECTS

अनुमोदित
उपनगर नियोजक (BP)
जयपुर विकास प्राधिकरण, जयपुर