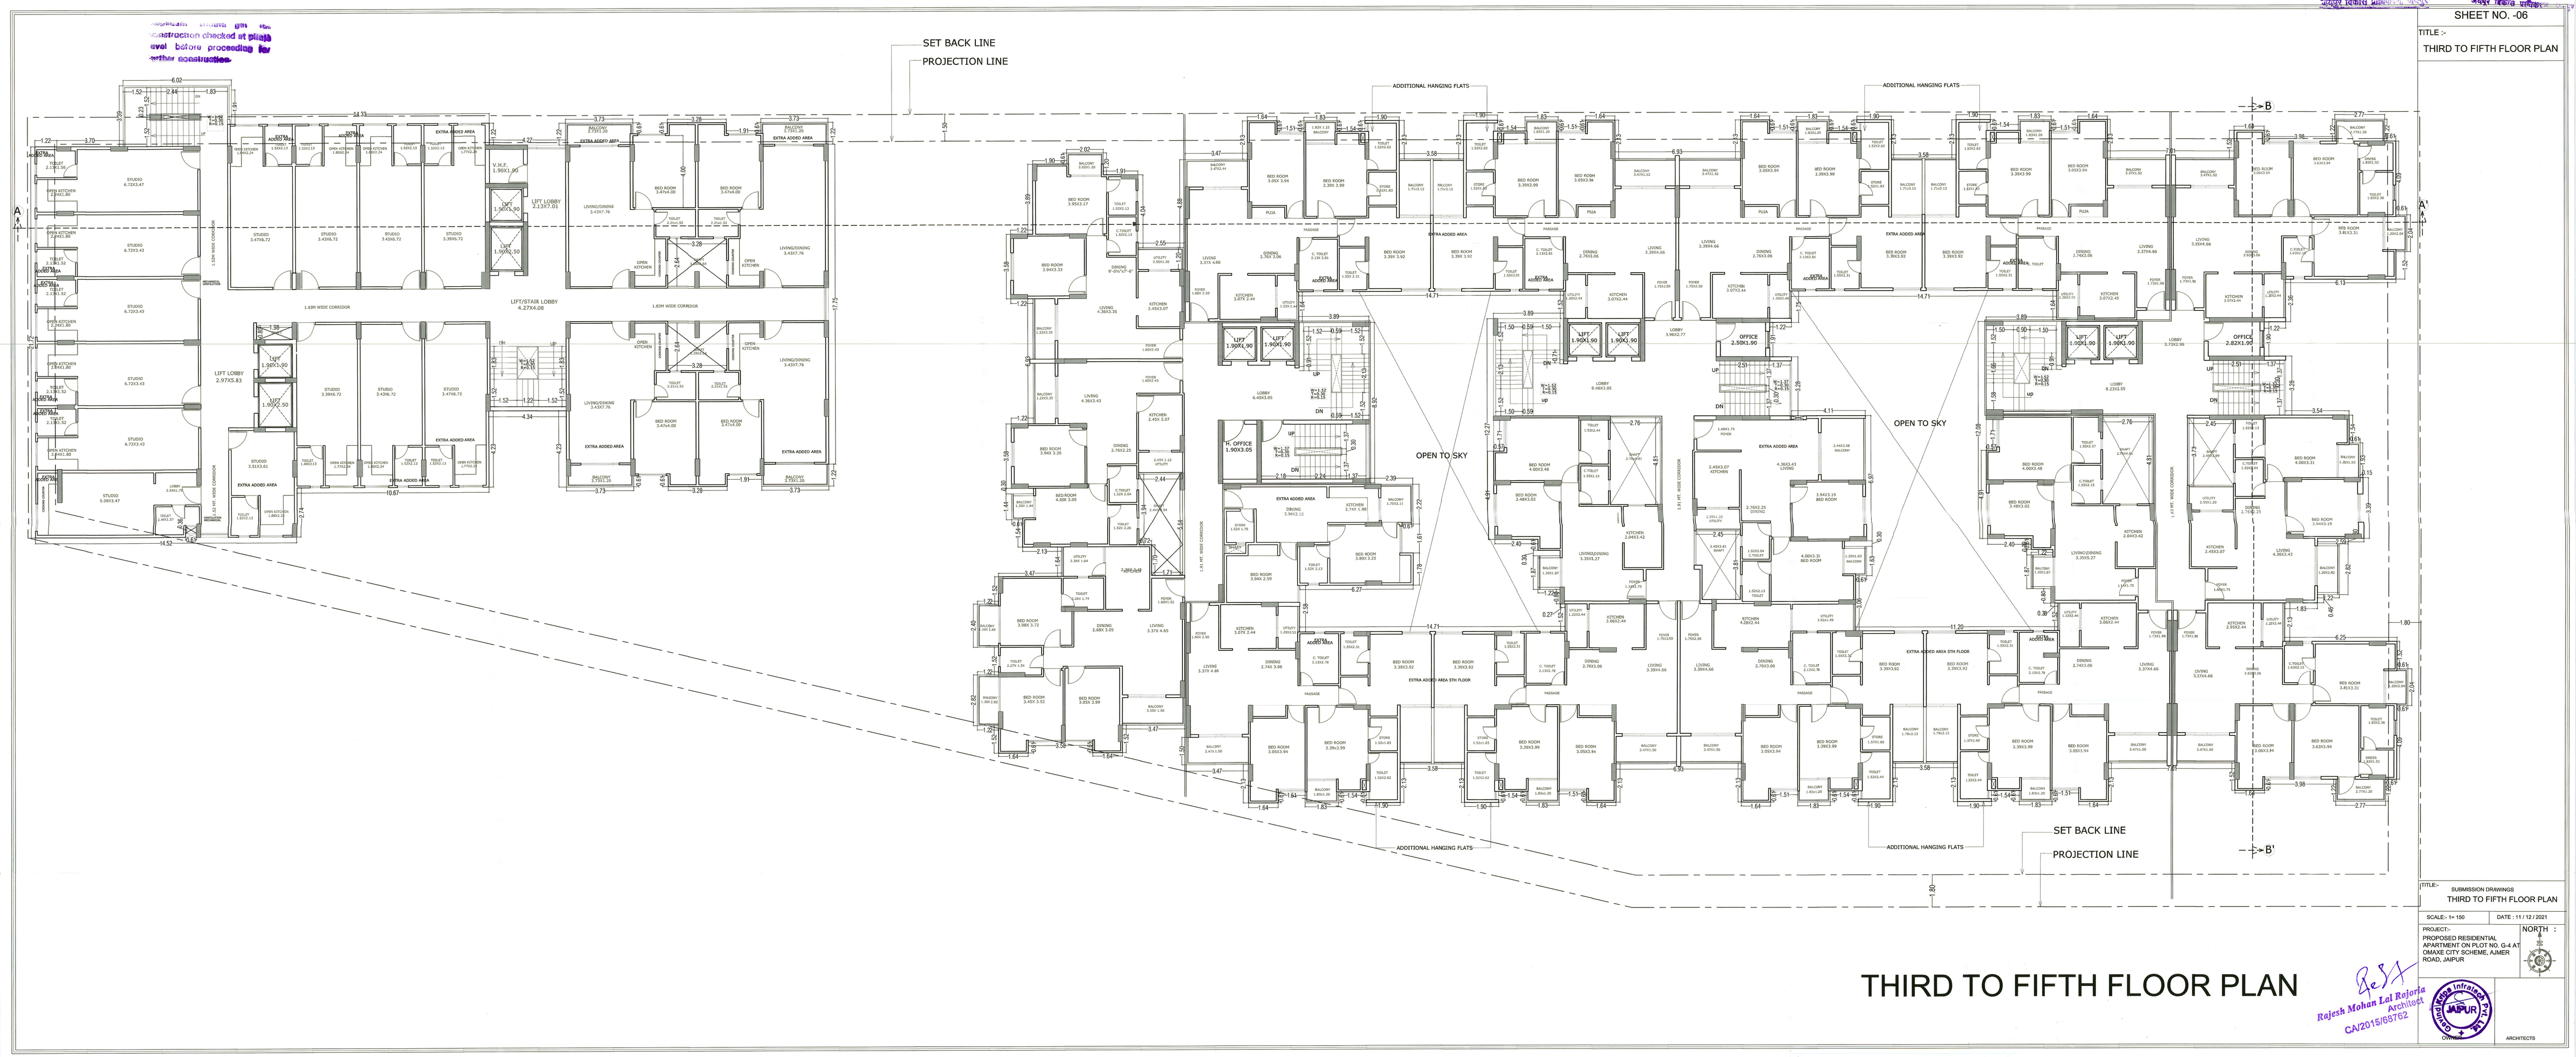

SHEET NO. -06

TITLE :-
THIRD TO FIFTH FLOOR PLAN

TITLE:- SUBMISSION DRAWINGS
THIRD TO FIFTH FLOOR PLAN

SCALE:- 1= 150 | DATE : 11 / 12 / 2021

PROJECT:-
PROPOSED RESIDENTIAL APARTMENT ON PLOT NO. G-4 AT OMAXE CITY SCHEME, AJMER ROAD, JAIPUR

NORTH :

Rajesh Mohan Lal Rajoria
Architect
CA/2015/68762

Gaviindjee Infratech Pvt. Ltd.
JAIPUR

OWNER

ARCHITECTS